LEGEND

DESCRIPTION	EXISTING	ULTIMATE
FENCE		
AIRPORT PAVEMENT		
PROPERTY LINE		
AVIGATION AND TREE CUTTING EASEMENT		
GROUND CONTOURS	80	
AIRPORT REFERENCE POINT		
BUILDINGS		
WATER		
RUNWAY SAFETY AREA	-RSA-	-ULT. RSA-
RUNWAY OBJECT FREE AREA	-ROFA-	-ULT. ROFA-
RUNWAY PROTECTION ZONE		
BUILDING RESTRICTION LINE	-BRL-	-BRL-
OBSTACLE FREE ZONE	-OFZ-	-ULT. OFZ-

BUILDING TABLE

#	DESCRIPTION	TOP ELEV.	#	DESCRIPTION	TOP ELEV.
1	T-HANGAR 1	101.3' AMSL	14	ELECTRICAL VAULT (TO BE RELOC.)	88' AMSL
2	T-HANGAR 2	100.1' AMSL	15	ACME BARRICADES	110' AMSL
3	T-HANGAR 3	99.2' AMSL	16	ADVANCED DISPOSAL	112' AMSL
4	T-HANGAR 4	98.3' AMSL	17	INDIVIDUAL AIRCRAFT HANGAR	114' AMSL
5	T-HANGAR 5	98.3' AMSL	18	INDIVIDUAL AIRCRAFT HANGAR	114' AMSL
6	T-HANGAR 6	98.3' AMSL	19	INDIVIDUAL AIRCRAFT HANGAR	112' AMSL
7	ROYAL ATLANTIC AVIATION	109.2' AMSL	20	INDIVIDUAL AIRCRAFT HANGAR	113' AMSL
8	JACKSONVILLE SHERIFF'S OFFICE TRAILER	89' AMSL	A	T-HANGAR	24' AGL
9	HERLONG TERMINAL FACILITIES	105.4' AMSL	B	CORPORATE HANGAR	35' AGL
10	FUEL STORAGE AREA (TO BE RELOC.)	UG	C	MAINTENANCE HANGAR	35' AGL
11	MULTI-STORAGE AIRCRAFT HANGAR& OFFICES	113.3' AMSL	D	BOX HANGARS	24' AGL
12	MERCAIR HANGAR FACILITIES	107.5' AMSL	E	AIRPORT MAINT. BLDG.	24' AGL
13	MERCAIR FACILITIES	108.9' AMSL	F	BLIMP HANGAR	80' AGL

EXISTING BUILDINGS ARE NUMBERED AND PROPOSED BUILDINGS ARE LETTERED

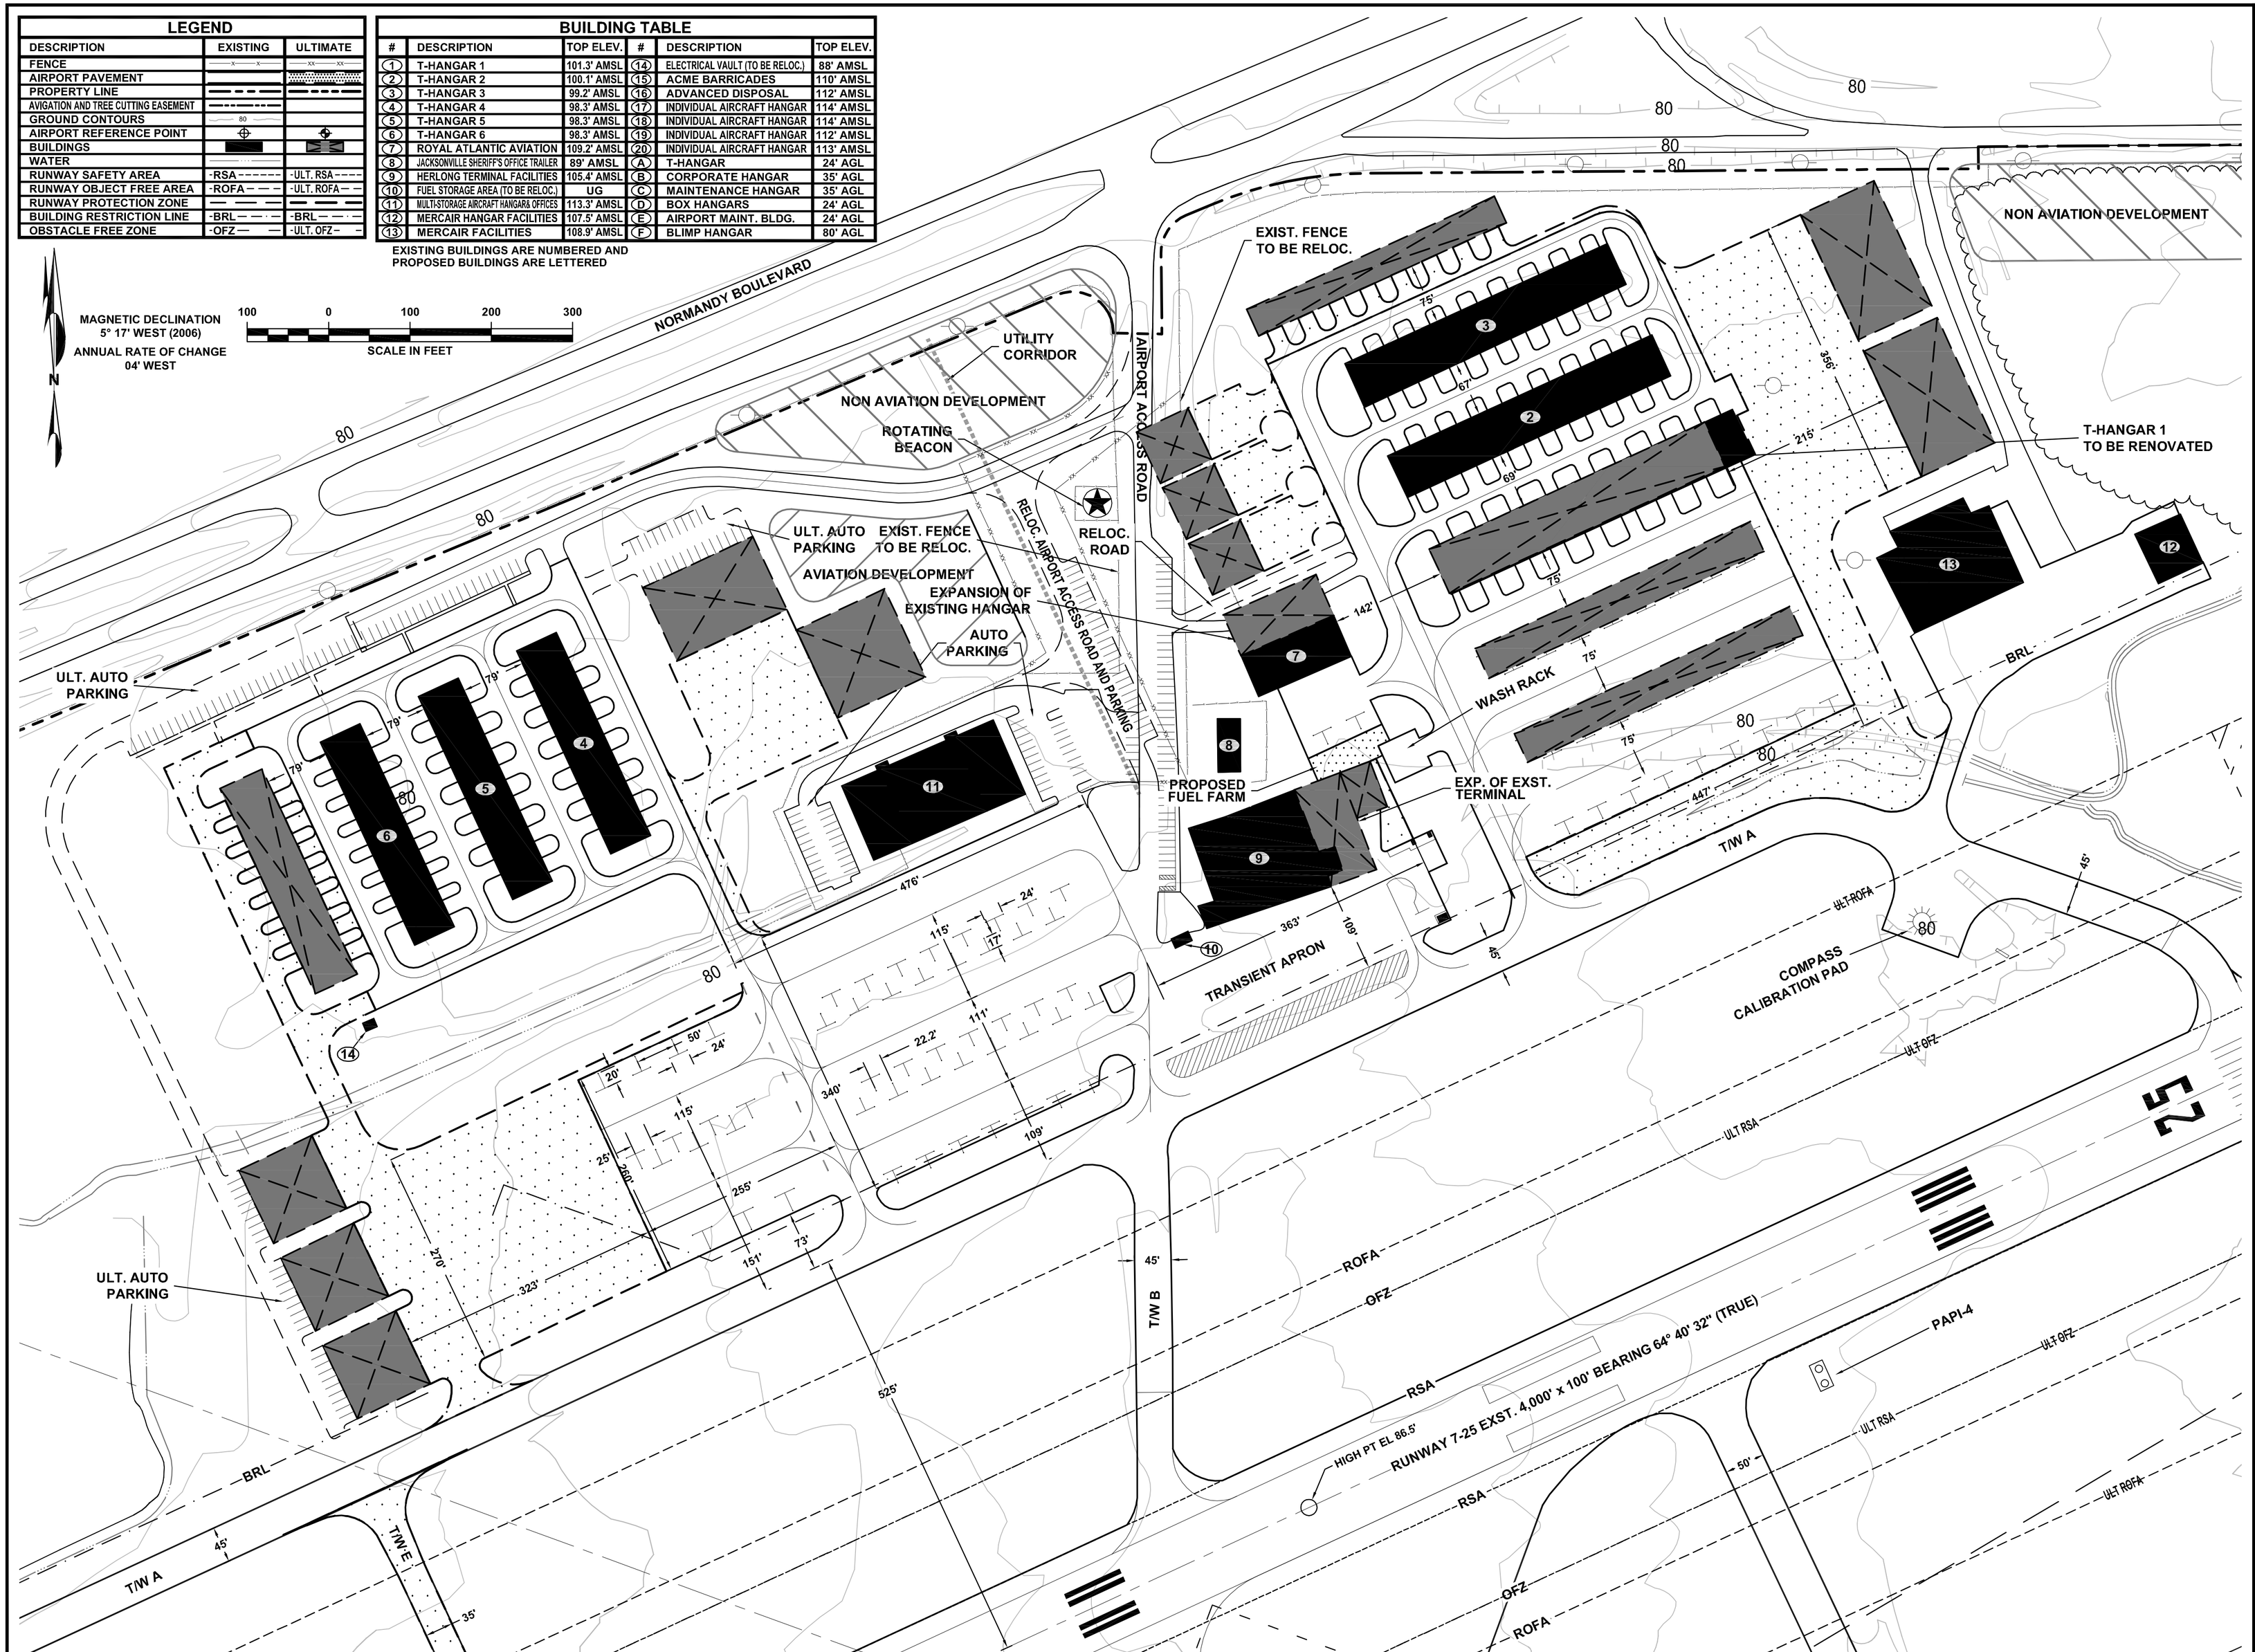

JACKSONVILLE AVIATION AUTHORITY

HERLONG AIRPORT

JACKSONVILLE, FLORIDA

THE LPA GROUP
TRANSPORTATION CONSULTANTS

ATLANTA, GA • BATON ROUGE, LA • CHARLESTON, SC
CHARLOTTE, NC • CHICAGO, IL • COLUMBIA, SC
GREENSBORO, NC • JACKSONVILLE, FL • KNOXVILLE, TN
MOBILE, AL • ORLANDO, FL • RALEIGH, NC • RICHMOND, VA
SARASOTA, FL • TALLAHASSEE, FL • TAMPA, FL • WEST PALM BEACH, FL

Designer: TGM
Technician: TGM
Checked by: TF
Project Number: PL502022

NOTES

REVISIONS

No.	Description	Date	By

Project Name:

MASTER PLAN UPDATE

Drawing Name:

TERMINAL AREA DRAWING

FAA A.I.P. Project Number:

Autocad Drawing Reference:

M:\Airport Projects\Herlong Airport\Drawing\Master Plan Set\HEG-ALPA-TERMINAL AREA DRAWING.dwg Last Modified: Mar 24, 2008 - 2:59pm by mcrall

Date:	Division:
MARCH 2008	PLANNING
Scale: 1" = 100'	Drawing Number: 4